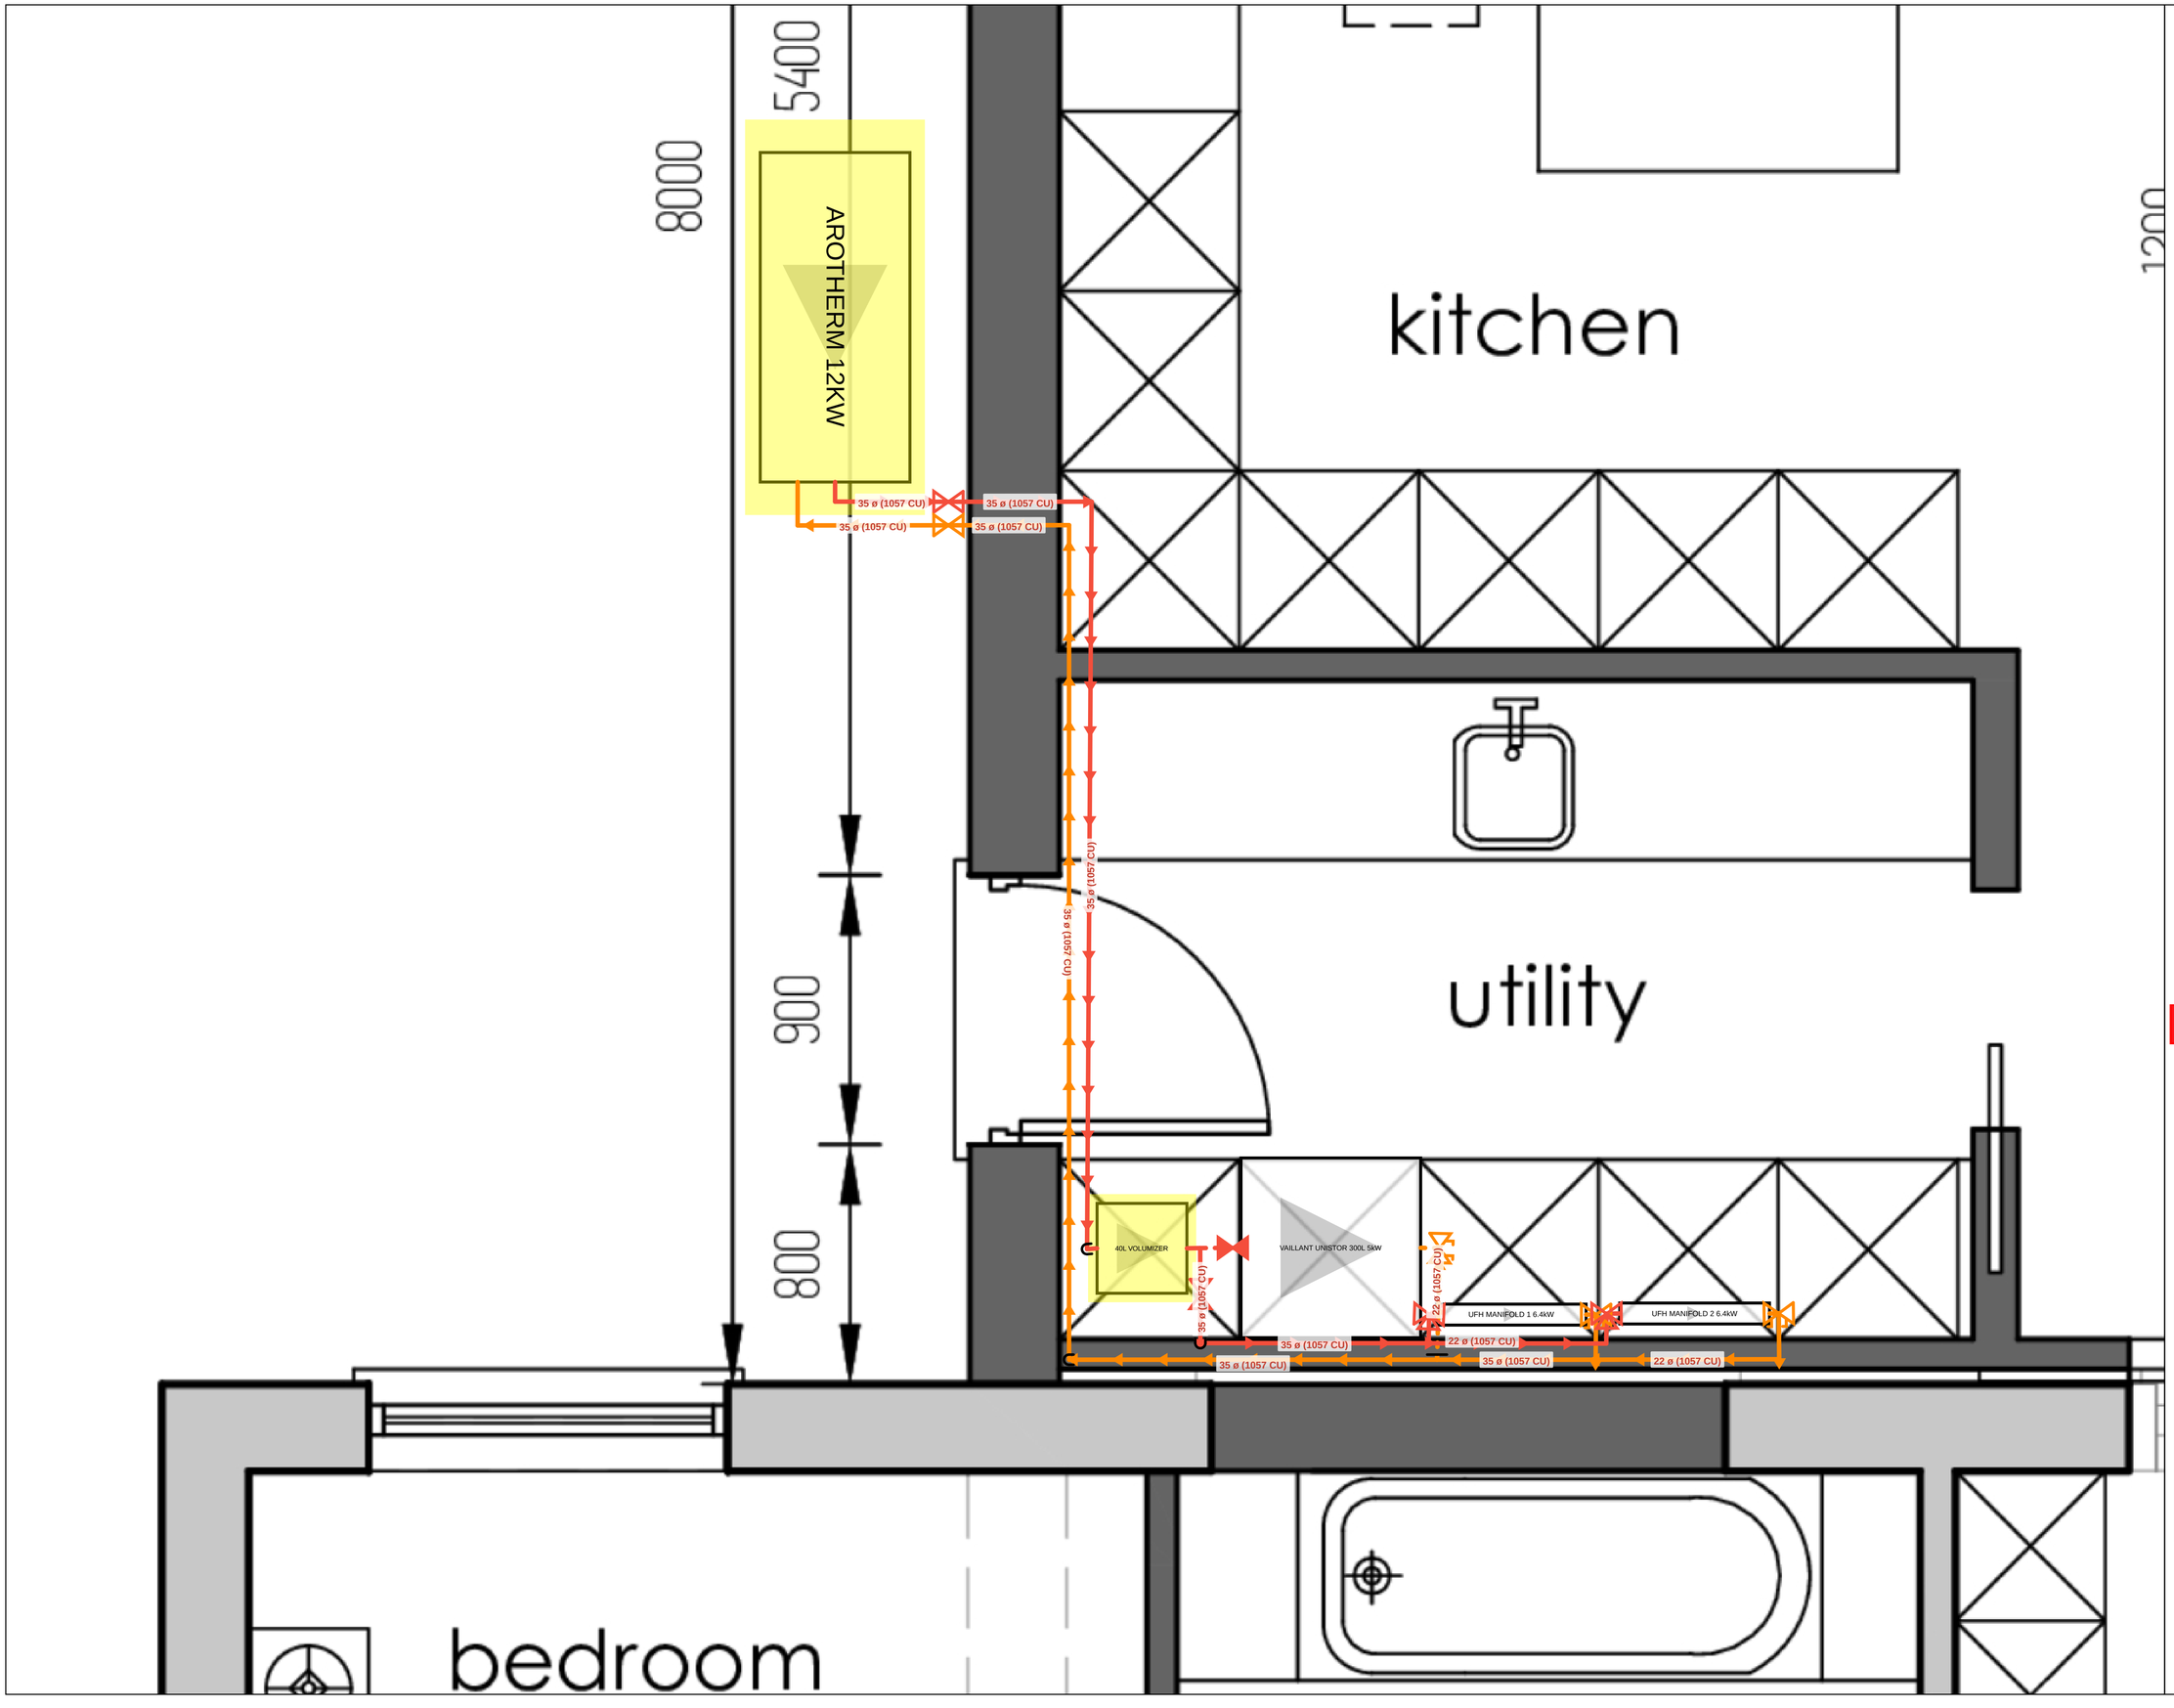

GSL

Ground Floor

H2X

Client:	
Project Title:	
Project No.	
Project Stage:	
Designer:	
Reviewed by:	
Approved by:	
Revision No.:	
Description:	

Scale 1:10 @A1

0 mm 200 mm 400 mm 600 mm

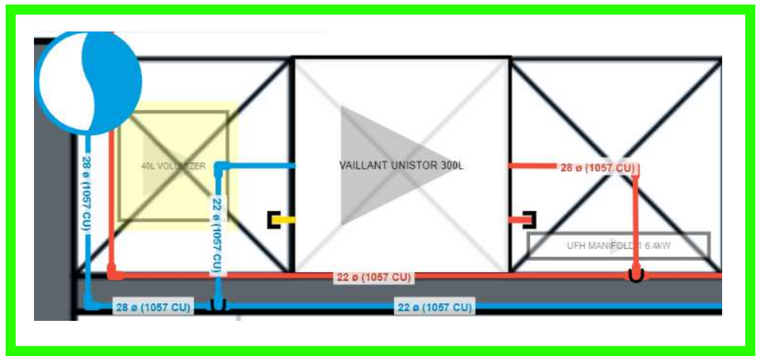

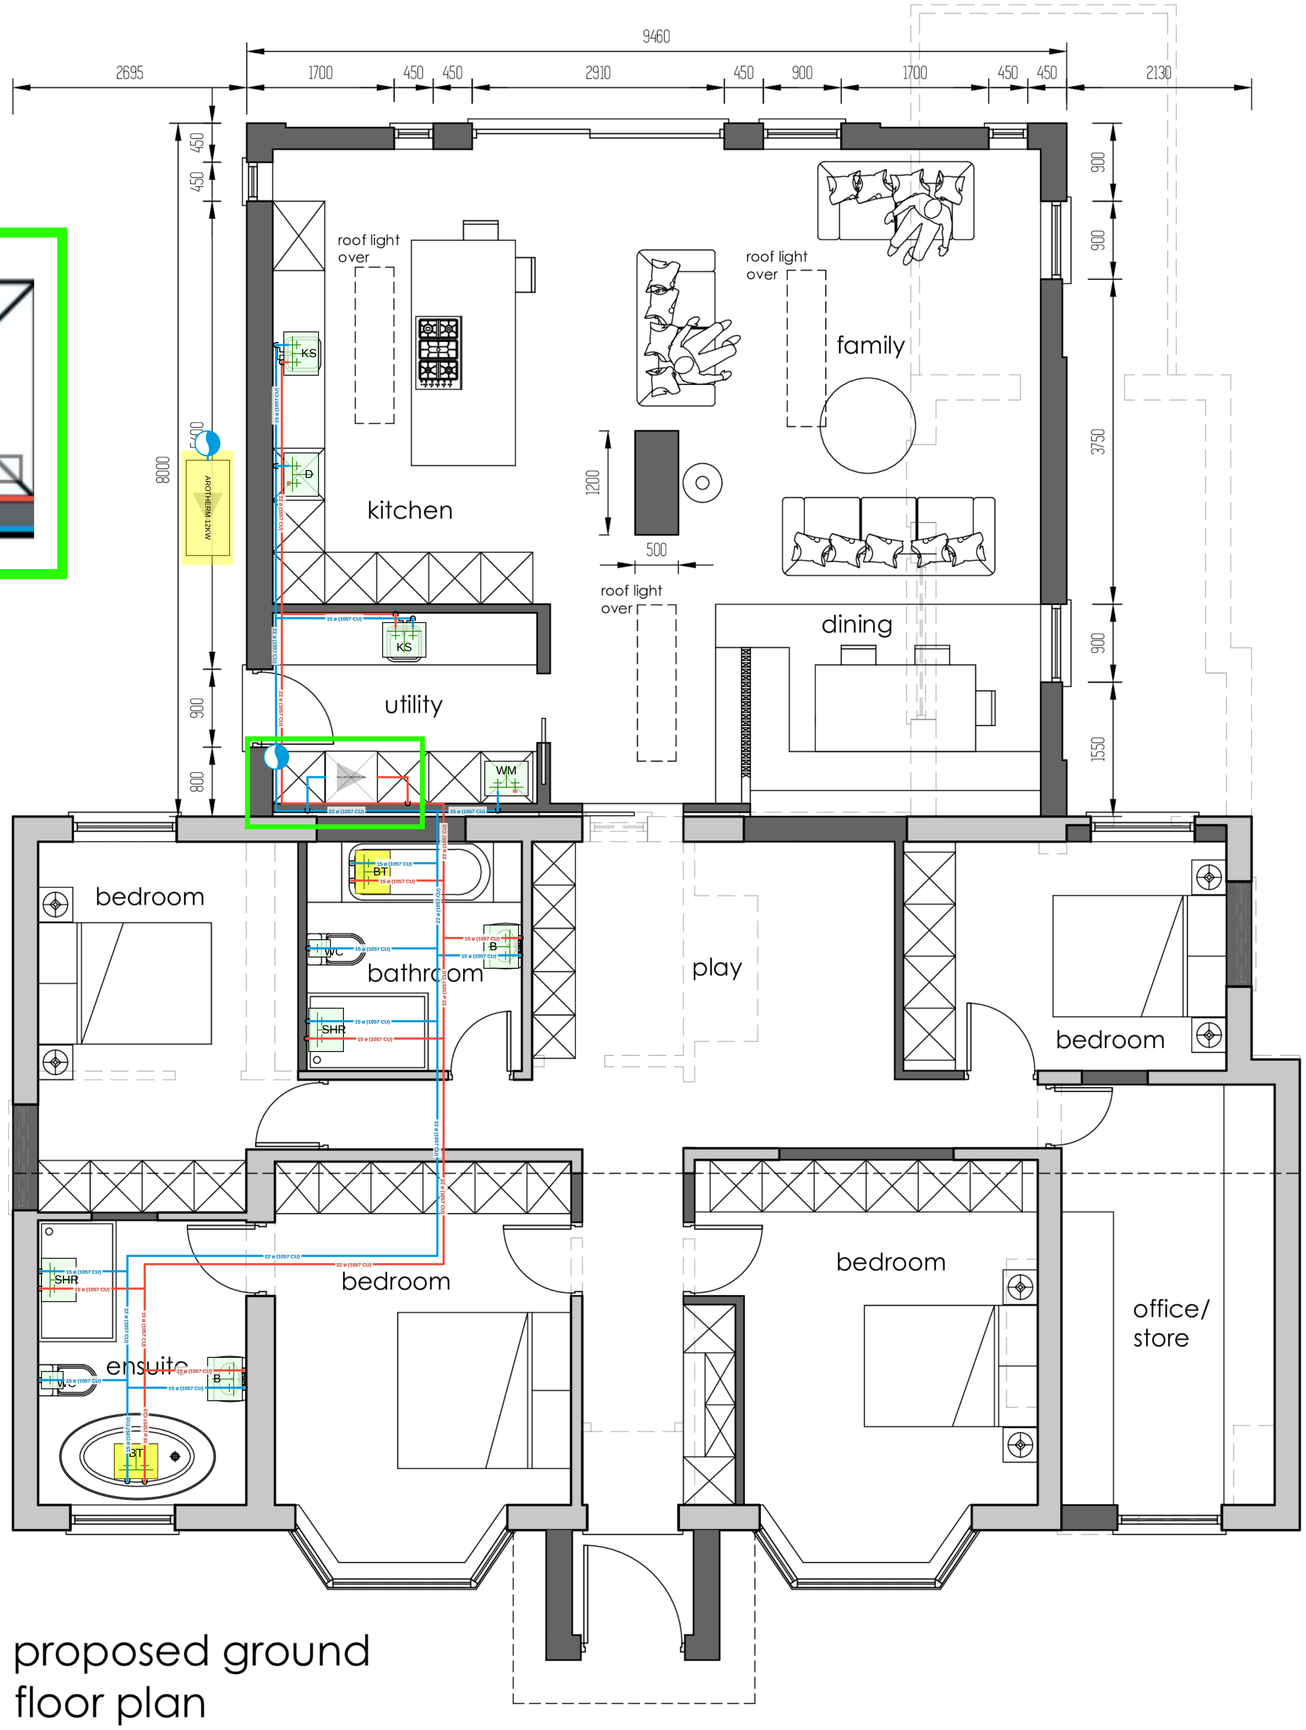

proposed ground floor plan

SVA SOFTWARE VERIFICATION ASSESSMENT CIBSE

GSL

Ground Floor

H2X

Client:	
Project Title:	
Project No.	
Project Stage:	
Designer:	
Reviewed by:	
Approved by:	
Revision No.:	
Description:	

Scale 1:25 @A0

0 mm 500 mm 1000 mm 1500 mm